Plot date: 8 August 2018 - 9:29 AM

2019-04-26 B8179 Willowbank DSL RLMs Rev2

TN

NOTES :

1. ALL FEEDERS ACCESS POINTS ON THE STRUCTURE MUST BE BIRD PROOFED AS PER EXTERNAL PLANT POLICY 003615.
2. FOR SITE SPECIFIC NOTES REFER TO SHEET S0-2.
3. FOR EME SIGNS NOTED AS #X REFER TO 005486 DOCUMENTS FOR DETAILS.
4. ALL DIMENSIONS ARE IN MILLIMETRES UNLESS OTHERWISE STATED.
5. PROPOSED TELSTRA LEASE AREA.
6. CABINET SUPPORT FRAME TO BE RAISED TO ROAD LEVEL. REFER TO SHEET T8 FOR DETAILS.
7. CUT HOLE SECTION IN THE PLATFORM AS REQUIRED FOR CABLE ENTRY INTO ODU PLINTH

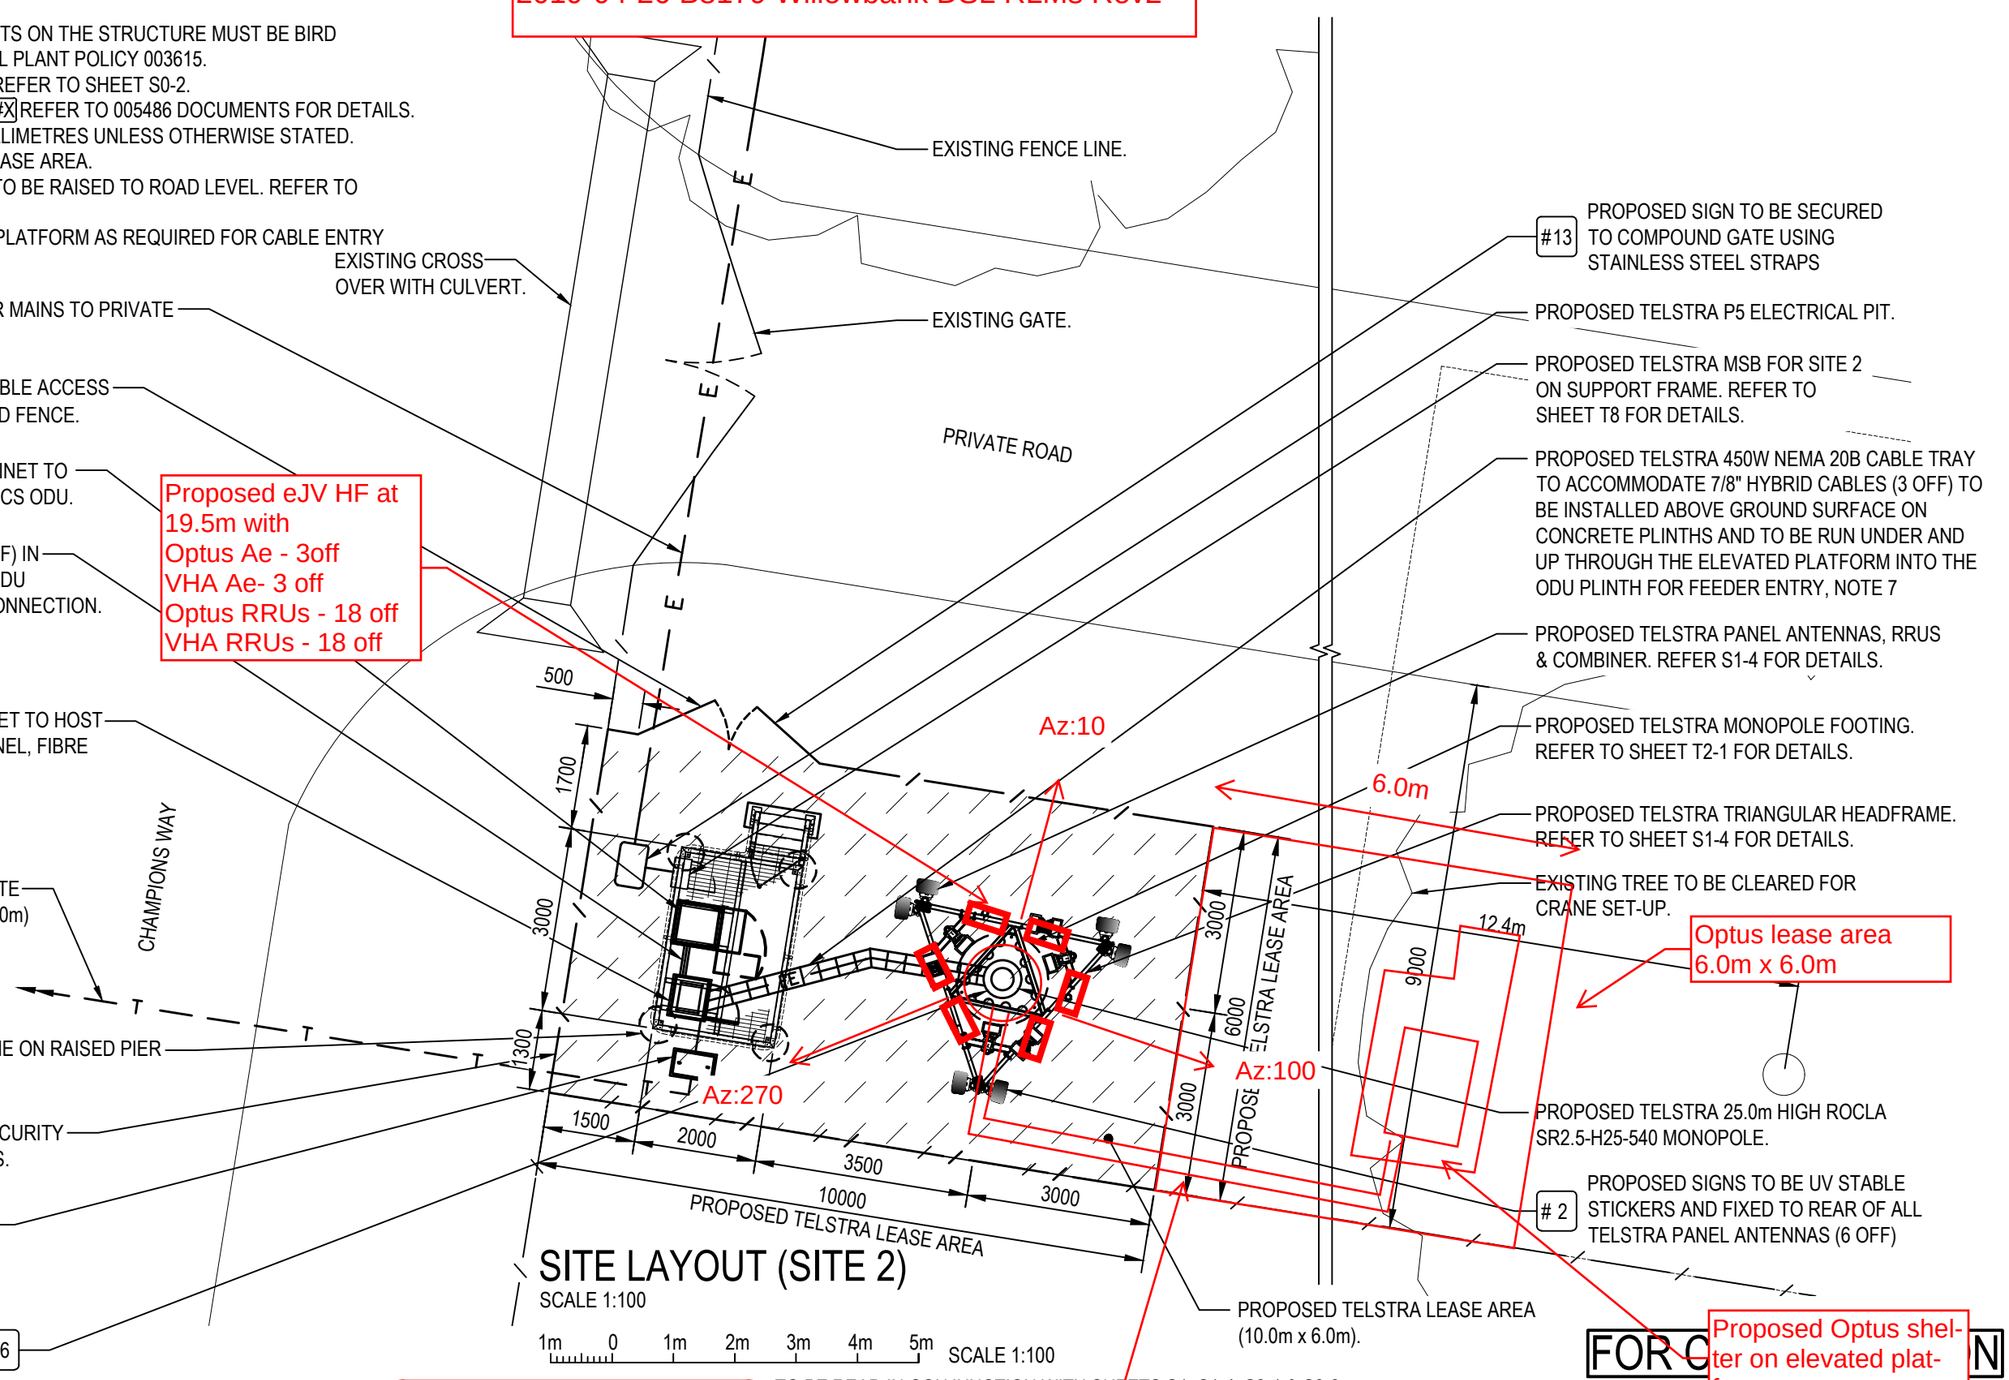

SITE LAYOUT (SITE 2)

SCALE 1:100

1m 0 1m 2m 3m 4m 5m SCALE 1:100

TO BE READ IN CONJUNCTION WITH SHEETS S1, S1-4, S3-1 & S3-3.

PROPERTY DESCRIPTION

LEASE TC ON PART OF LOT 1 ON SP108209
PARISH OF JEEBROPILLY
COUNTY OF CHURCHILL

SITE STRUCTURE CO-ORDINATES (GDA94) GPS READING ACCURACY: ±10m CENTRE OF MONOPOLE	
LATITUDE	-27.69431° (GDA94)
LONGITUDE	152.65573° (GDA94)

COMPLIANCE BOX

COMPLETED AS PER DESIGN ☐
ALTERATIONS IN RED ☐
NAME (PRINT)
SIGNATURE DATE

visionstream

Proposed Optus 450mm wide cable tray on support posts

ORD			AMENDMENT	EXAM	APPD	DATE	ISS
400818			30053440W0002 VPL - LTE700	SC	RO	16.02.16	1
400818			40W0002 VPL - LTE700/LTE1800/LTE2600/WCDMA850	SC	RO	29.03.18	2
4008181.02	SZ	MU	FOR CONSTRUCTION - 30053440W0052 VPL - LTE700/LTE1800/LTE2600/WCDMA850	SC	RO	22.04.18	3
4008181.01	RA	IU	FOR CONSTRUCTION - 30053440W0052 VPL - LTE700/LTE1800/LTE2600/WCDMA850	SC	RO	01.08.18	4

©Telstra Corporation Limited ABN 33 051 775 556 All rights reserved.

Telstra

MOBILE NETWORK SITE 56016 & 288936
WILLOWBANK WEST
SITE LAYOUT - SITE 2, WILLOWBANK WEST (WIBW, 56016)
CHAMPIONS WAY, WILLOWBANK, QLD 4306

DWG NO. Q113153 SHT NO. S1-2

Cad file: Q113153_S1.dwg A3

Telstra Networks Wireless program Delivery Template - 017866P02 issue 11 02/12/2016

The copyright and ownership of this drawing is assigned to Telstra and must not be copied or saved elsewhere without written permission from Telstra.

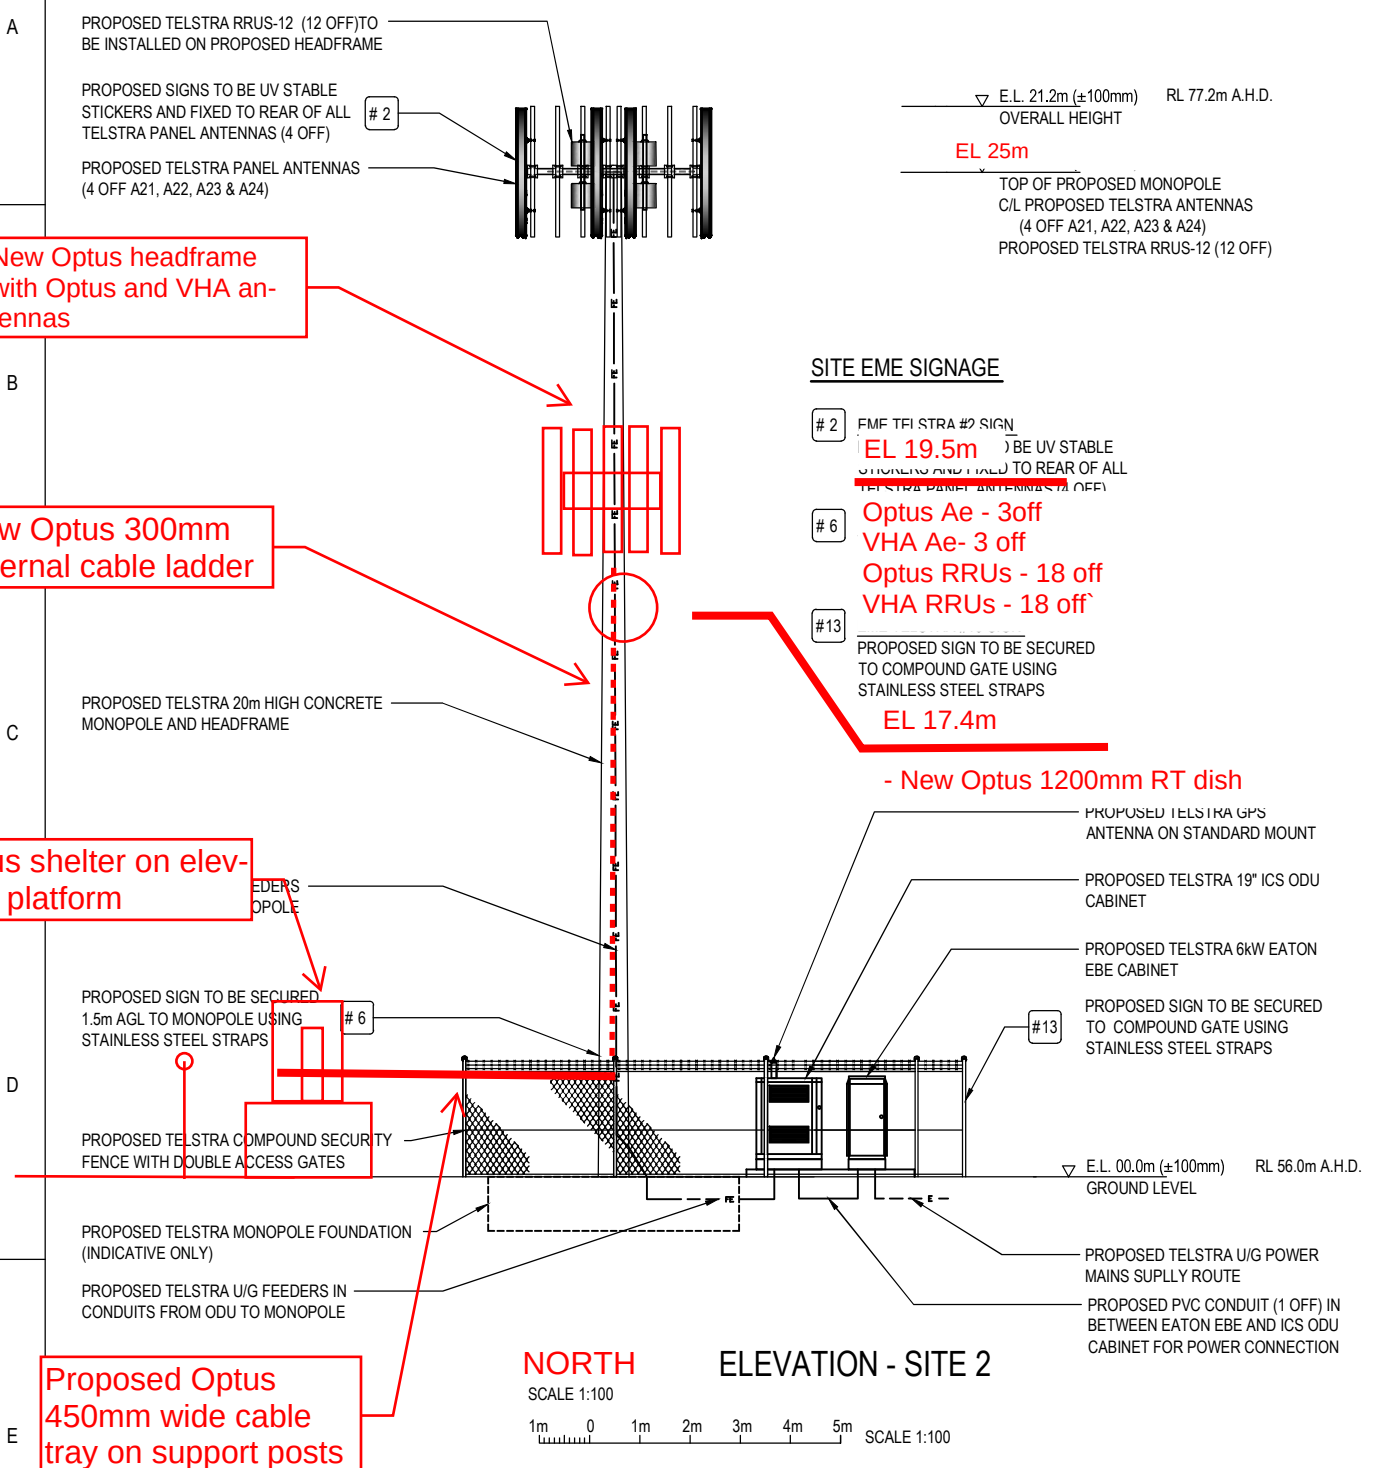

NOTES :

1. ALL FEEDER ACCESS POINTS ON THE STRUCTURE MUST BE BIRD PROOFED AS PER EXTERNAL PLANT POLICY 003615.
2. FOR EME SIGNS NOTED AS #X REFER TO 005486 DOCUMENTS FOR DETAILS.
3. TREES AND VEGETATION NOT SHOWN FOR CLARITY.

2019-04-26 B8179 Willowbank DSL RLMs Rev2

LIMINARY

ORDER	DRAWN	CHKD	AMENDMENT	EXAM	APPD	DATE	ISS
4008181.01	IJ	VK	PRILIMINARY - 30053440W0002 VPL - LTE700	SC	RO	16.02.16	1

Telstra

MOBILE NETWORK SITE 56016
WILLOWBANK WEST
SOUTHWEST ELEVATION - SITE 2
133 CHAMPIONS WY, WILLOWBANK, QLD 4306

DWG NO. Q113153 SHT NO. S3-1 INDEX

Cad file: Q113153_S1.dwg A3V

visionstream

©Telstra Corporation Limited ABN 33 051 775 556 All rights reserved.

The copyright and ownership of this drawing is assigned to Telstra and must not be copied or saved elsewhere without written permission from Telstra.